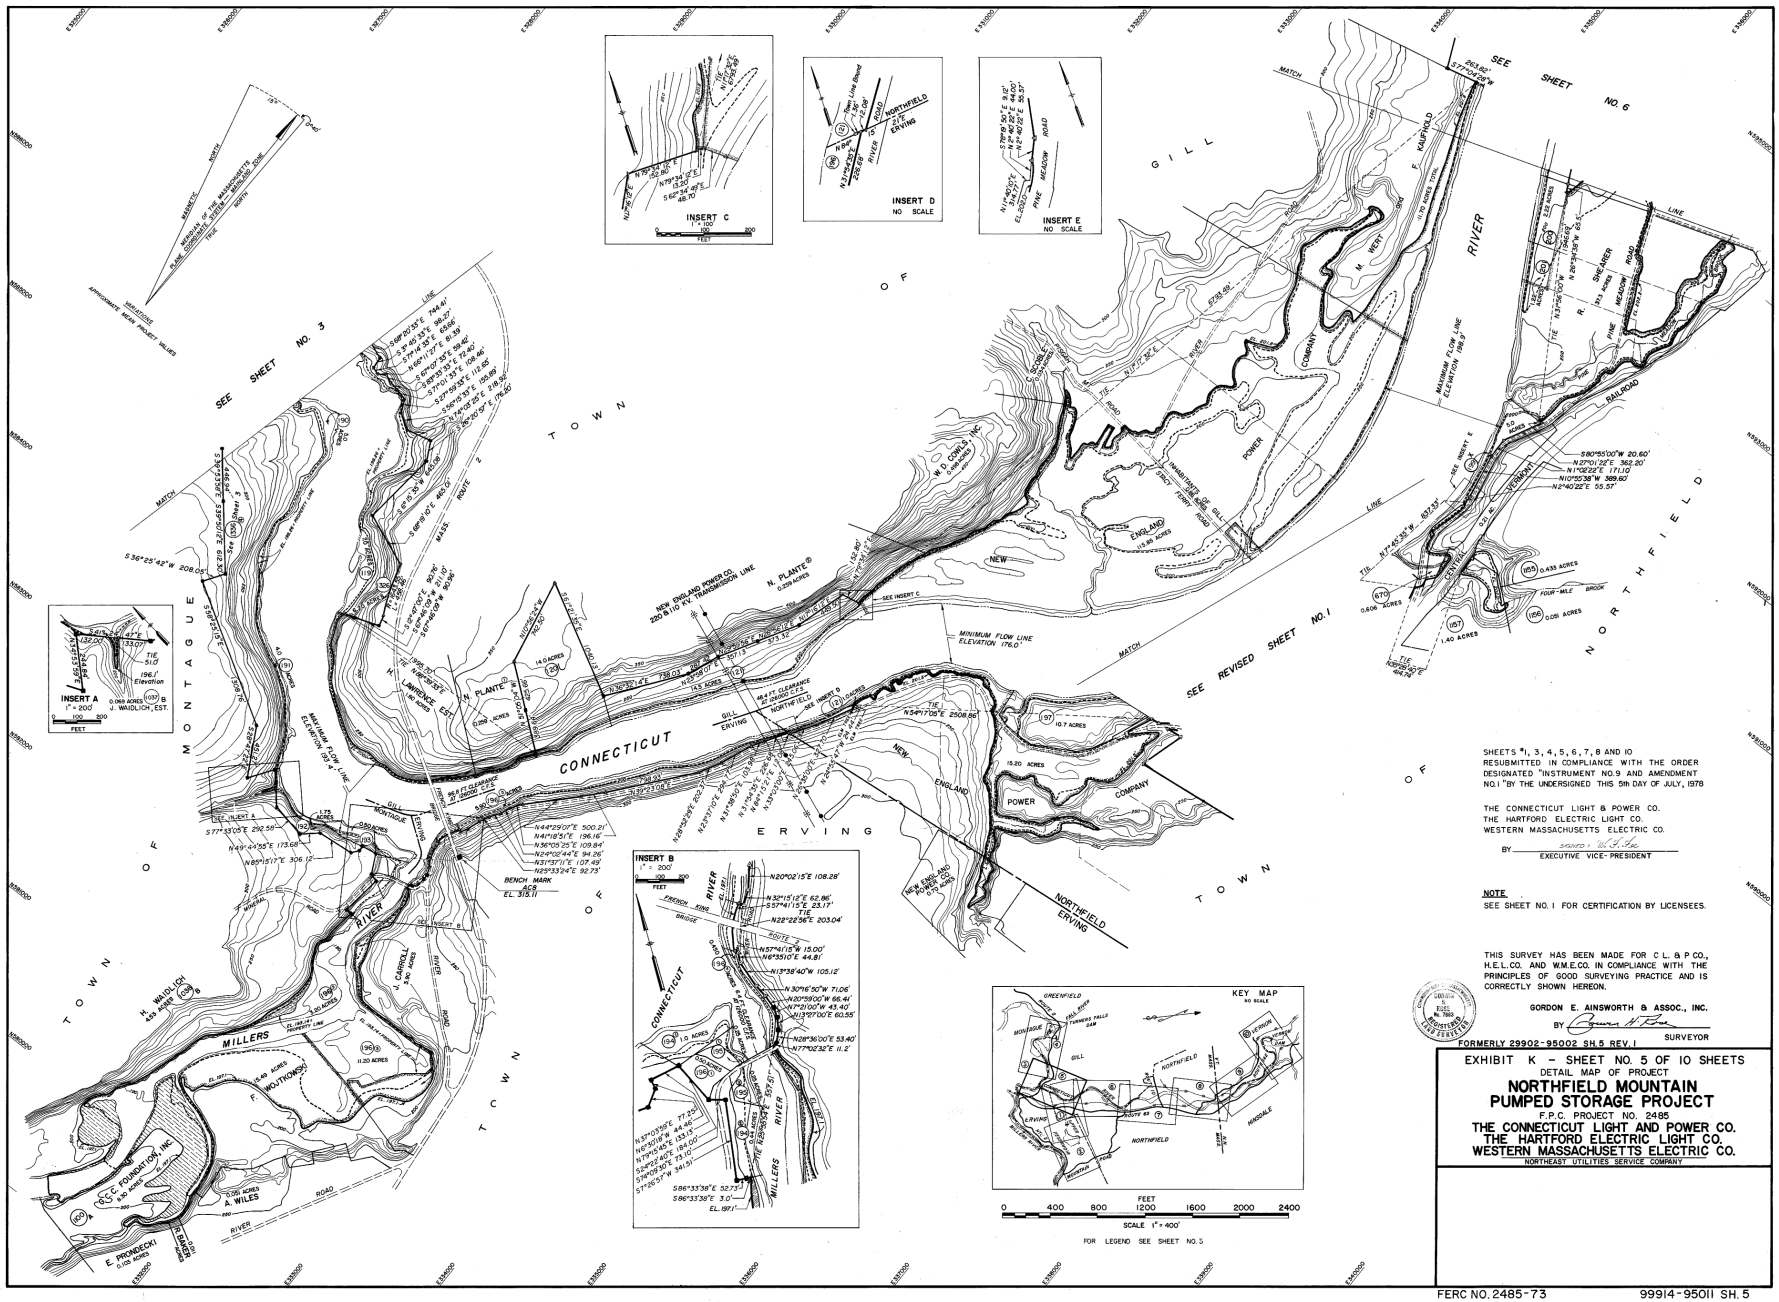

SHEETS #1, 3, 4, 5, 6, 7, 8 AND 10 RESUBMITTED IN COMPLIANCE WITH THE ORDER DESIGNATED "INSTRUMENT NO.9 AND AMENDMENT NO.1 "BY THE UNDERSIGNED THIS 5th DAY OF JULY, 1978

THE CONNECTICUT LIGHT & POWER CO.
THE HARTFORD ELECTRIC LIGHT CO.
WESTERN MASSACHUSETTS ELECTRIC CO.

BY _____
EXECUTIVE VICE-PRESIDENT

NOTE
SEE SHEET NO. 1 FOR CERTIFICATION BY LICENSEES.

THIS SURVEY HAS BEEN MADE FOR C. L. & P. CO., H.E.L.CO. AND W.M.E.CO. IN COMPLIANCE WITH THE PRINCIPLES OF GOOD SURVEYING PRACTICE AND IS CORRECTLY SHOWN HEREON.

GORDON E. AINSWORTH & ASSOC., INC.
BY _____
SURVEYOR

FORMERLY 29902-95002 SH.5 REV. 1

EXHIBIT K - SHEET NO. 5 OF 10 SHEETS
DETAIL MAP OF PROJECT

NORTHFIELD MOUNTAIN PUMPED STORAGE PROJECT

F.P.C. PROJECT NO. 2485

THE CONNECTICUT LIGHT AND POWER CO.
THE HARTFORD ELECTRIC LIGHT CO.
WESTERN MASSACHUSETTS ELECTRIC CO.
NORTHEAST UTILITIES SERVICE COMPANY

FERC NO. 2485-73 99914-95011 SH. 5